1748804 - KEMSFORD, GL7 4NS

GTM Go Traffic Management

Head Office: Go Traffic Management,
Chaddock Lane, Worsley, Manchester, M28 1XW

Tel: 0161 351 5370

www.gtm.co.uk

This drawing has been produced for a specific client & project identified below and is not intended for use by any other persons or for any other purpose. © Go Traffic Management

Risks

1. Design completed from information provided + google maps desktop risk assessment
2. Cone lamps must be used on all road with a speed limit of 40mph or more.

Notes

1. All signs as per Chapter 8. Distances between cones to be 9m maximum unless otherwise noted.
2. Distances between signs NOT to scale for purpose of clarity.
3. All sign placement subject to available safe working space.
4. The purpose of the Traffic Management Plan is for it to be used only as a guide and all traffic management equipment should be put out according to the "Safety at Street Works and Road Works – Code of Practice", i.e. Red Book & the "Traffic Signs Manual Chapter 8", i.e. Yellow Book.
5. Lone width post the works to be 3.5m maximum, 3.25m desirable minimum and 3.0m absolute minimum.
6. Stop & Go boards must be available and utilised in the event of permanent signal failure in accordance with Code of Practice.
7. Signs must be placed in accordance with TSM and the scheme RAMS pack.

DRAWING INFORMATION:

CLIENT: TERRA SOLUTIONS LIMITED

DRAWING NUMBER: 1748804.0013

WORK ORDER NUMBER: N/A

DRAWING ADDRESS:

KEMSFORD, GL7 4NS

DESIGNED DATE: 10/04/2026

DESIGNED BY: Alex.Hunnable

APPROVED BY: Alex.Hunnable

DRAWING INFORMATION:

TRAFFIC MANAGEMENT TYPE:

ROAD CLOSURE

Note:

Access to be maintained throughout works

Note:

Vunerable Road User access to maintained throughout works

Note:

Marshall on site to maintain access

KEY:

- Sign
- Cones
- Temporary Traffic Light
- Temporary Pedestrian Signal
- Stop + Go Boards
- Ped Barriers
- Ped Diversion
- Parking Bay Suspension
- Ped Ramp
- Road Closure
- Diversion Route
- Access Only
- Working Space
- Work Area
- Safety Zone

1748804 - KEMSFORD, GL7 4NS

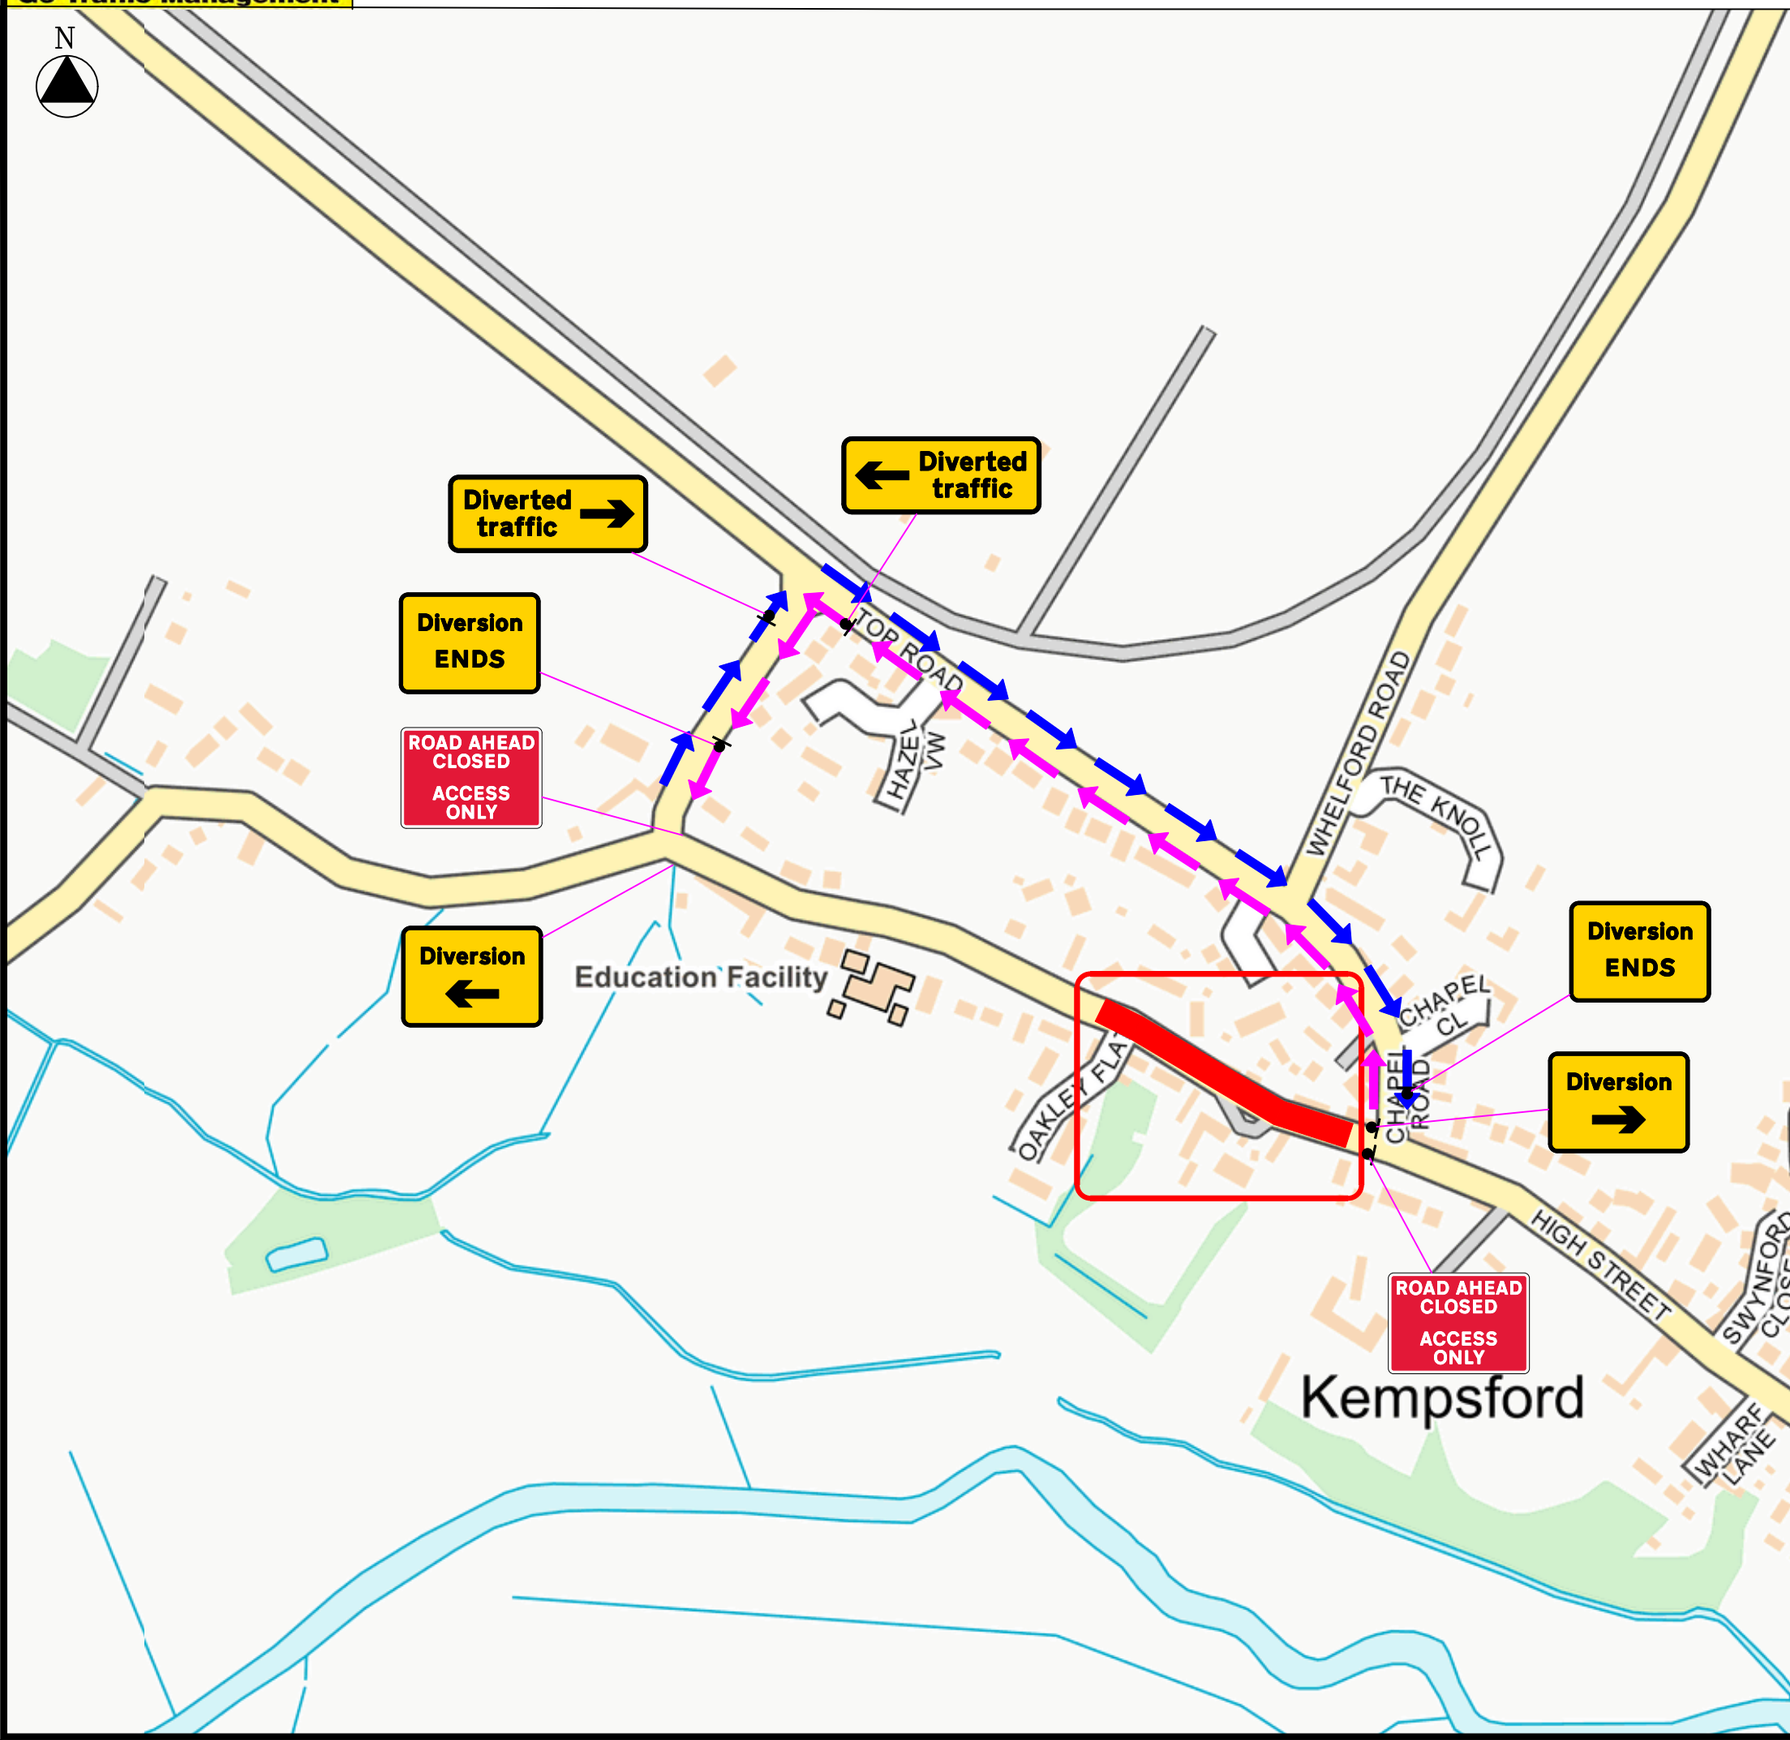

Qty: 2 Ref: 13-9 Schedule 13 : Temporary Sign	ROAD AHEAD CLOSED ACCESS ONLY
Qty: 4 Ref: 13-9 Schedule 13 : Temporary Sign	ACCESS ONLY
Qty: 1 Ref: 2702 Start of temporary diversion route	Diversion →
Qty: 2 Ref: 2702 End of temporary diversion route	Diversion ENDS
Qty: 1 Ref: 2702 Start of temporary diversion route	Diversion ←
Qty: 1 Ref: 2703 Direction of temporary diversion route from junction ahead	Diverted traffic →
Qty: 1 Ref: 2703 Direction of temporary diversion route from junction ahead	← Diverted traffic
Qty: 3 Ref: 7001 Road works ahead	
Qty: 4 Ref: 7010-FP-13-9 Nature of temporary hazard ahead - Road Closed	ROAD CLOSED

GTM Go Traffic Management

Head Office: Go Traffic Management,
Chaddock Lane, Worsley, Manchester, M28 1XW

Tel: 0161 351 5370

www.gtm.co.uk

This drawing has been produced for a specific client & project identified below and is not intended for use by any other person or for any other purpose. © Go Traffic Management

Risks

1. Design completed from information provided + google maps desktop risk assessment
2. Cone lamps must be used on all road with a speed limit of 40mph or more.

Notes

1. All signs as per Chapter 8. Distances between cones to be 9m maximum unless otherwise noted.
2. Distances between signs NOT to scale for purpose of clarity.
3. All sign placement subject to available safe working space.
4. The purpose of the Traffic Management Plan is for it to be used only as a guide and all traffic management equipment should be put out according to the "Safety at Street Works and Road Works – Code of Practice", i.e. Red Book & the "Traffic Signs Manual Chapter 8", i.e. Yellow Book.
5. Lane width past the works to be 3.5m maximum, 3.25m desirable minimum and 3.0m absolute minimum.
6. Stop & Go boards must be available and utilised in the event of permanent signal failure in accordance with Code of Practice.
7. Signs must be placed in accordance with TSM and the scheme RAMS pack.

DRAWING INFORMATION:

CLIENT: TERRA SOLUTIONS LIMITED

DRAWING NUMBER: 1748804.0014

WORK ORDER NUMBER: N/A

DRAWING ADDRESS:

KEMSFORD, GL7 4NS

DESIGNED DATE: 10/04/2026

DESIGNED BY: Alex.Hunnable

APPROVED BY: Alex.Hunnable

DRAWING INFORMATION:

TRAFFIC MANAGEMENT TYPE:

ROAD CLOSURE

Note:

Access to be maintained throughout works

Note:

Vunerable Road User access to maintained throughout works

Note:

Marshall on site to maintain access

KEY:

- Sign
- Cones
- Temporary Traffic Light
- Temporary Pedestrian Signal
- Stop + Go Boards
- Ped Barriers
- Ped Diversion
- Parking Bay Suspension
- Ped Ramp
- Road Closure
- Diversion Route
- Access Only
- Working Space
- Work Area
- Safety Zone

1748804 - KEMSFORD, GL7 4NS

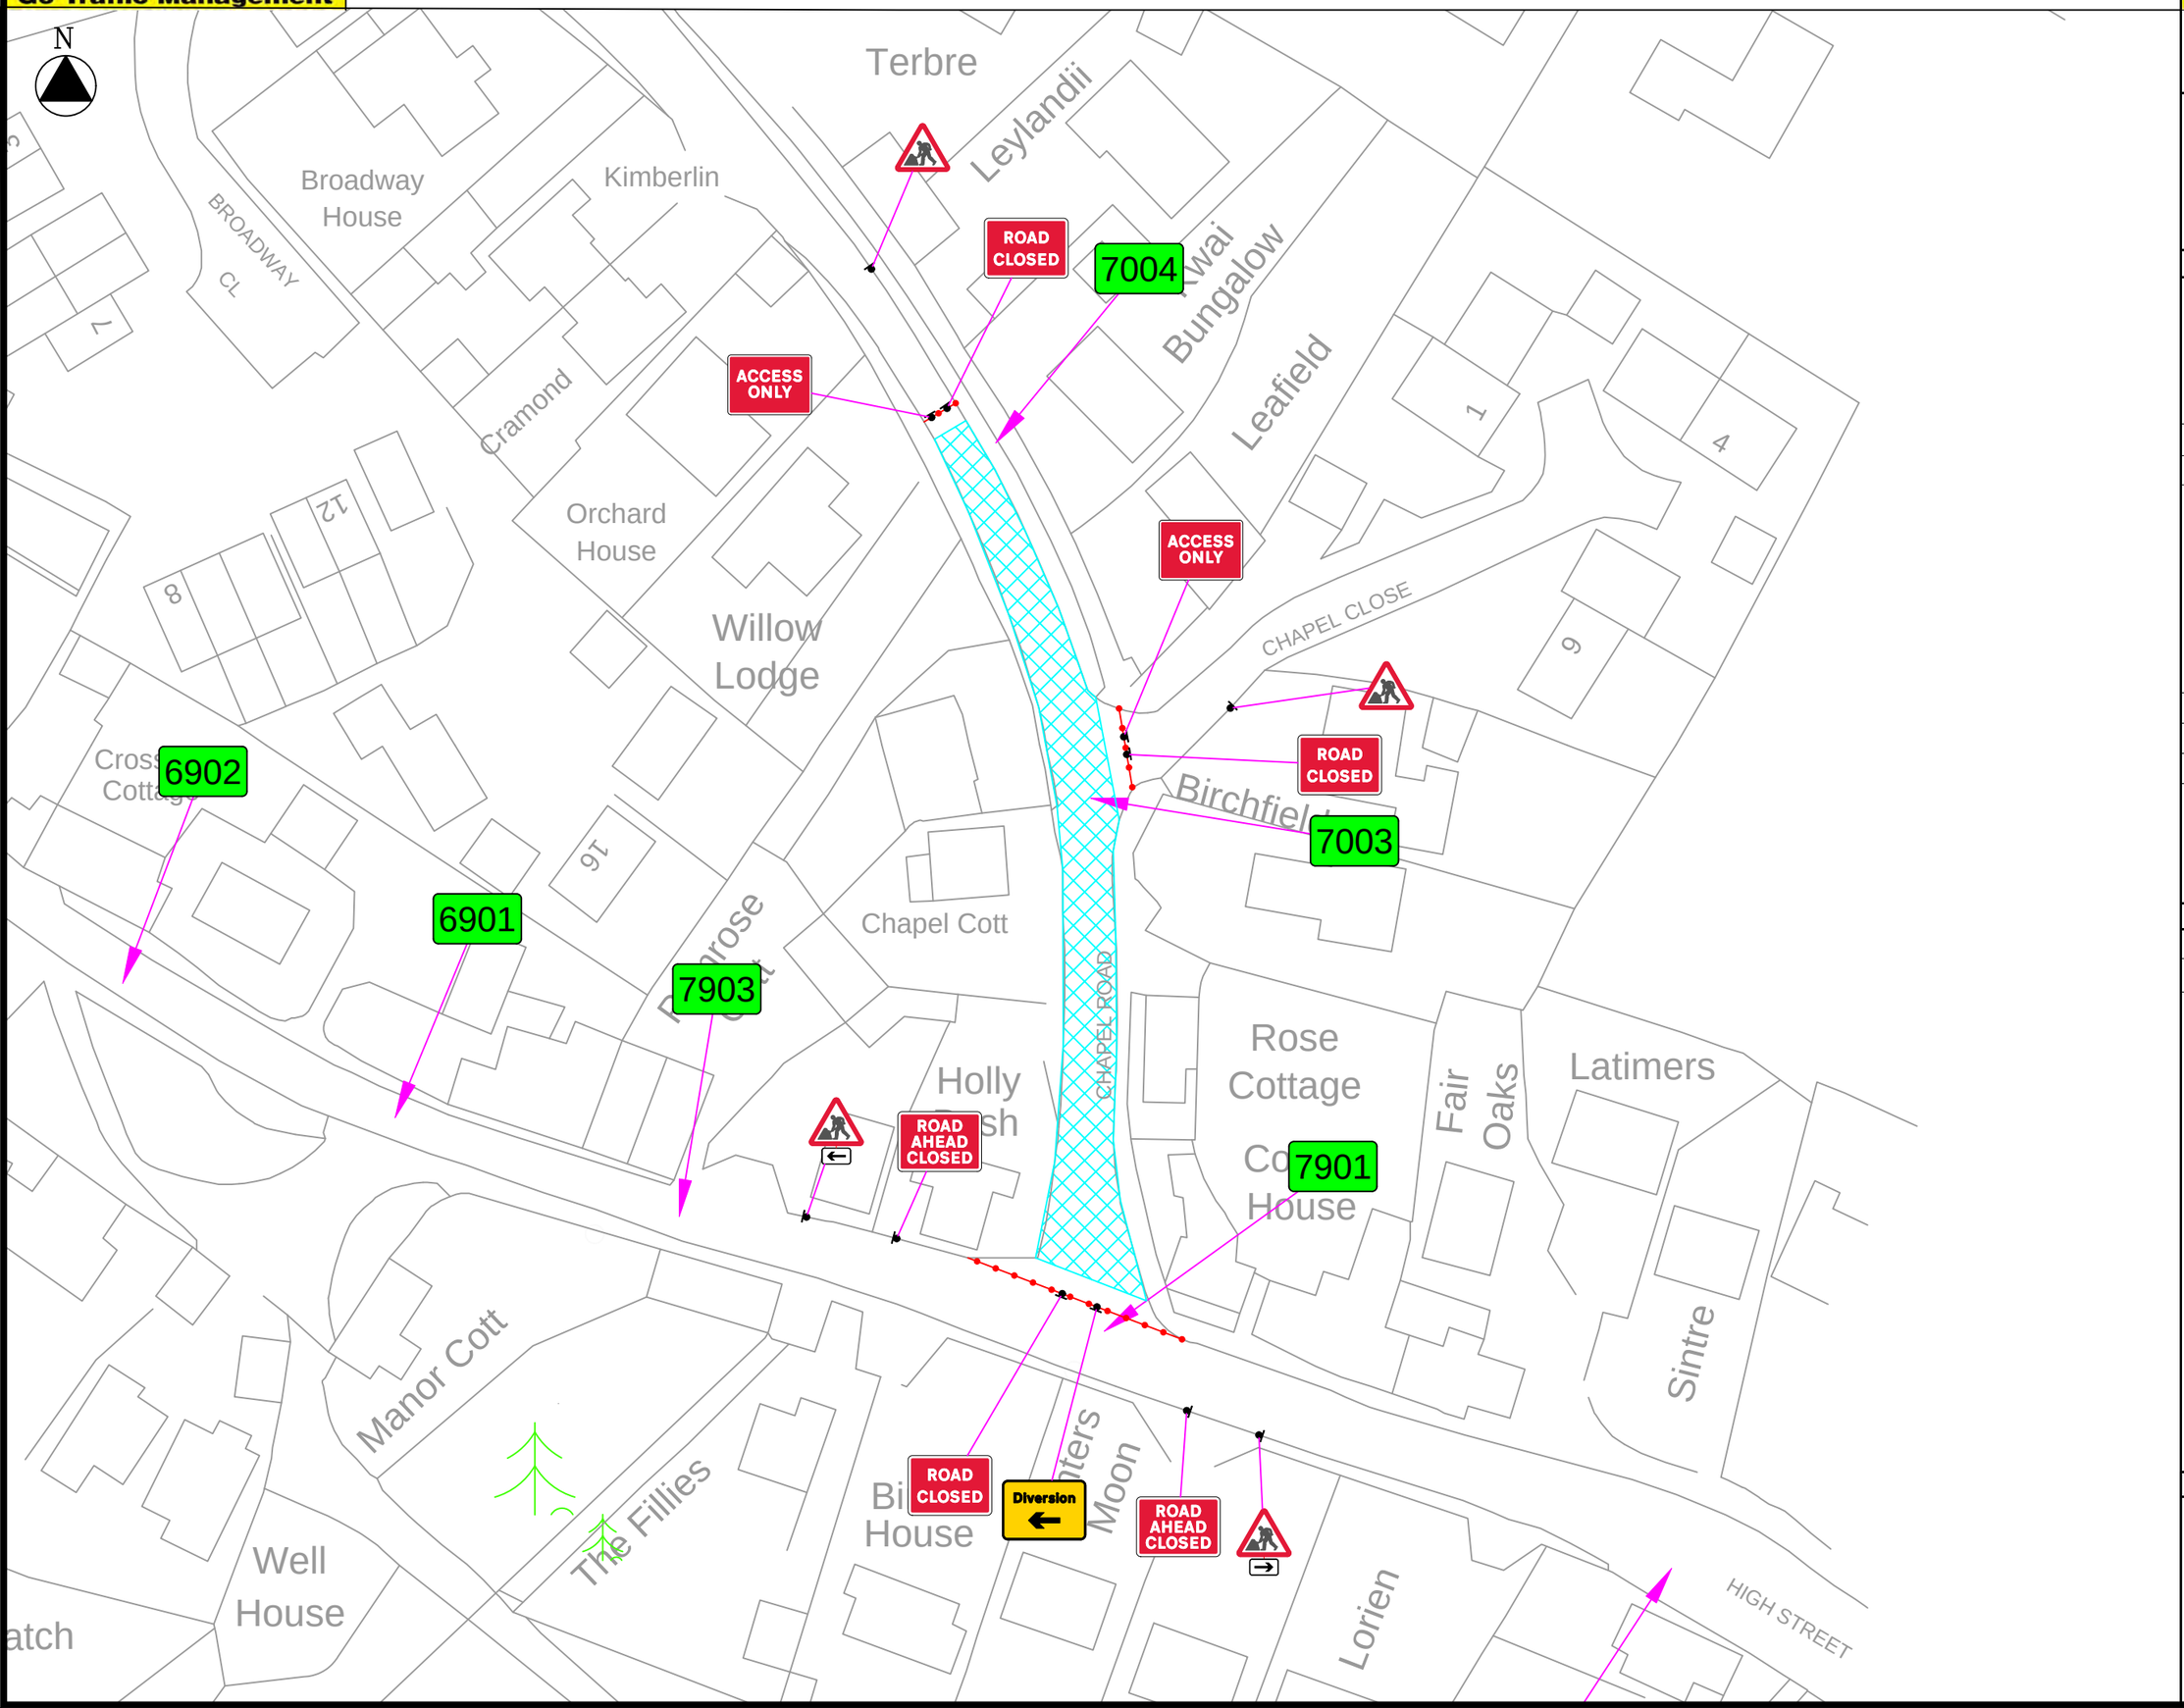

Head Office: Go Traffic Management,
Chaddock Lane, Worsley, Manchester, M28 1XW

Tel: 0161 351 5370

www.gtm.co.uk

This drawing has been produced for a specific client & project identified below and is not intended for use by any other persons or for any other purpose. © Go Traffic Management

Risks

1. Design completed from information provided + google maps desktop risk assessment
2. Cone lamps must be used on all road with a speed limit of 40mph or more.

Notes

1. All signs as per Chapter 8. Distances between cones to be 9m maximum unless otherwise noted.
2. Distances between signs NOT to scale for purpose of clarity.
3. All sign placement subject to available safe working space.
4. The purpose of the Traffic Management Plan is for it to be used only as a guide and all traffic management equipment should be put out according to the "Safety at Street Works and Road Works – Code of Practice", i.e. Red Book A' the "Traffic Signs Manual Chapter 8", i.e. Yellow Book.
5. Lane width post the works to be 3.5m maximum, 3.25m desirable minimum and 3.0m absolute minimum.
6. Stop & Go boards must be available and utilised in the event of permanent signal failure in accordance with Code of Practice.
7. Signs must be placed in accordance with TSM and the scheme RAMS pack.

DRAWING INFORMATION:

CLIENT:

TERRA SOLUTIONS LIMITED

DRAWING NUMBER: 1748804.0015

WORK ORDER NUMBER: N/A

DRAWING ADDRESS:

KEMSFORD, GL7 4NS

DESIGNED DATE: 10/04/2026

DESIGNED BY: Alex.Hunnable

APPROVED BY: Alex.Hunnable

DRAWING INFORMATION:

TRAFFIC MANAGEMENT TYPE:

ROAD CLOSURE

Note:

Access to be maintained throughout works

Note:

Vunerable Road User access to maintained throughout works

Note:

Marshall on site to maintain access

KEY:

- Sign
- Cones
- Temporary Traffic Light
- Temporary Pedestrian Signal
- Stop + Go Boards
- Ped Barriers
- Ped Diversion
- Parking Bay Suspension
- Ped Ramp
- Road Closure
- Diversion Route
- Access Only
- Working Space
- Work Area
- Safety Zone

1748804 - KEMSFORD, GL7 4NS

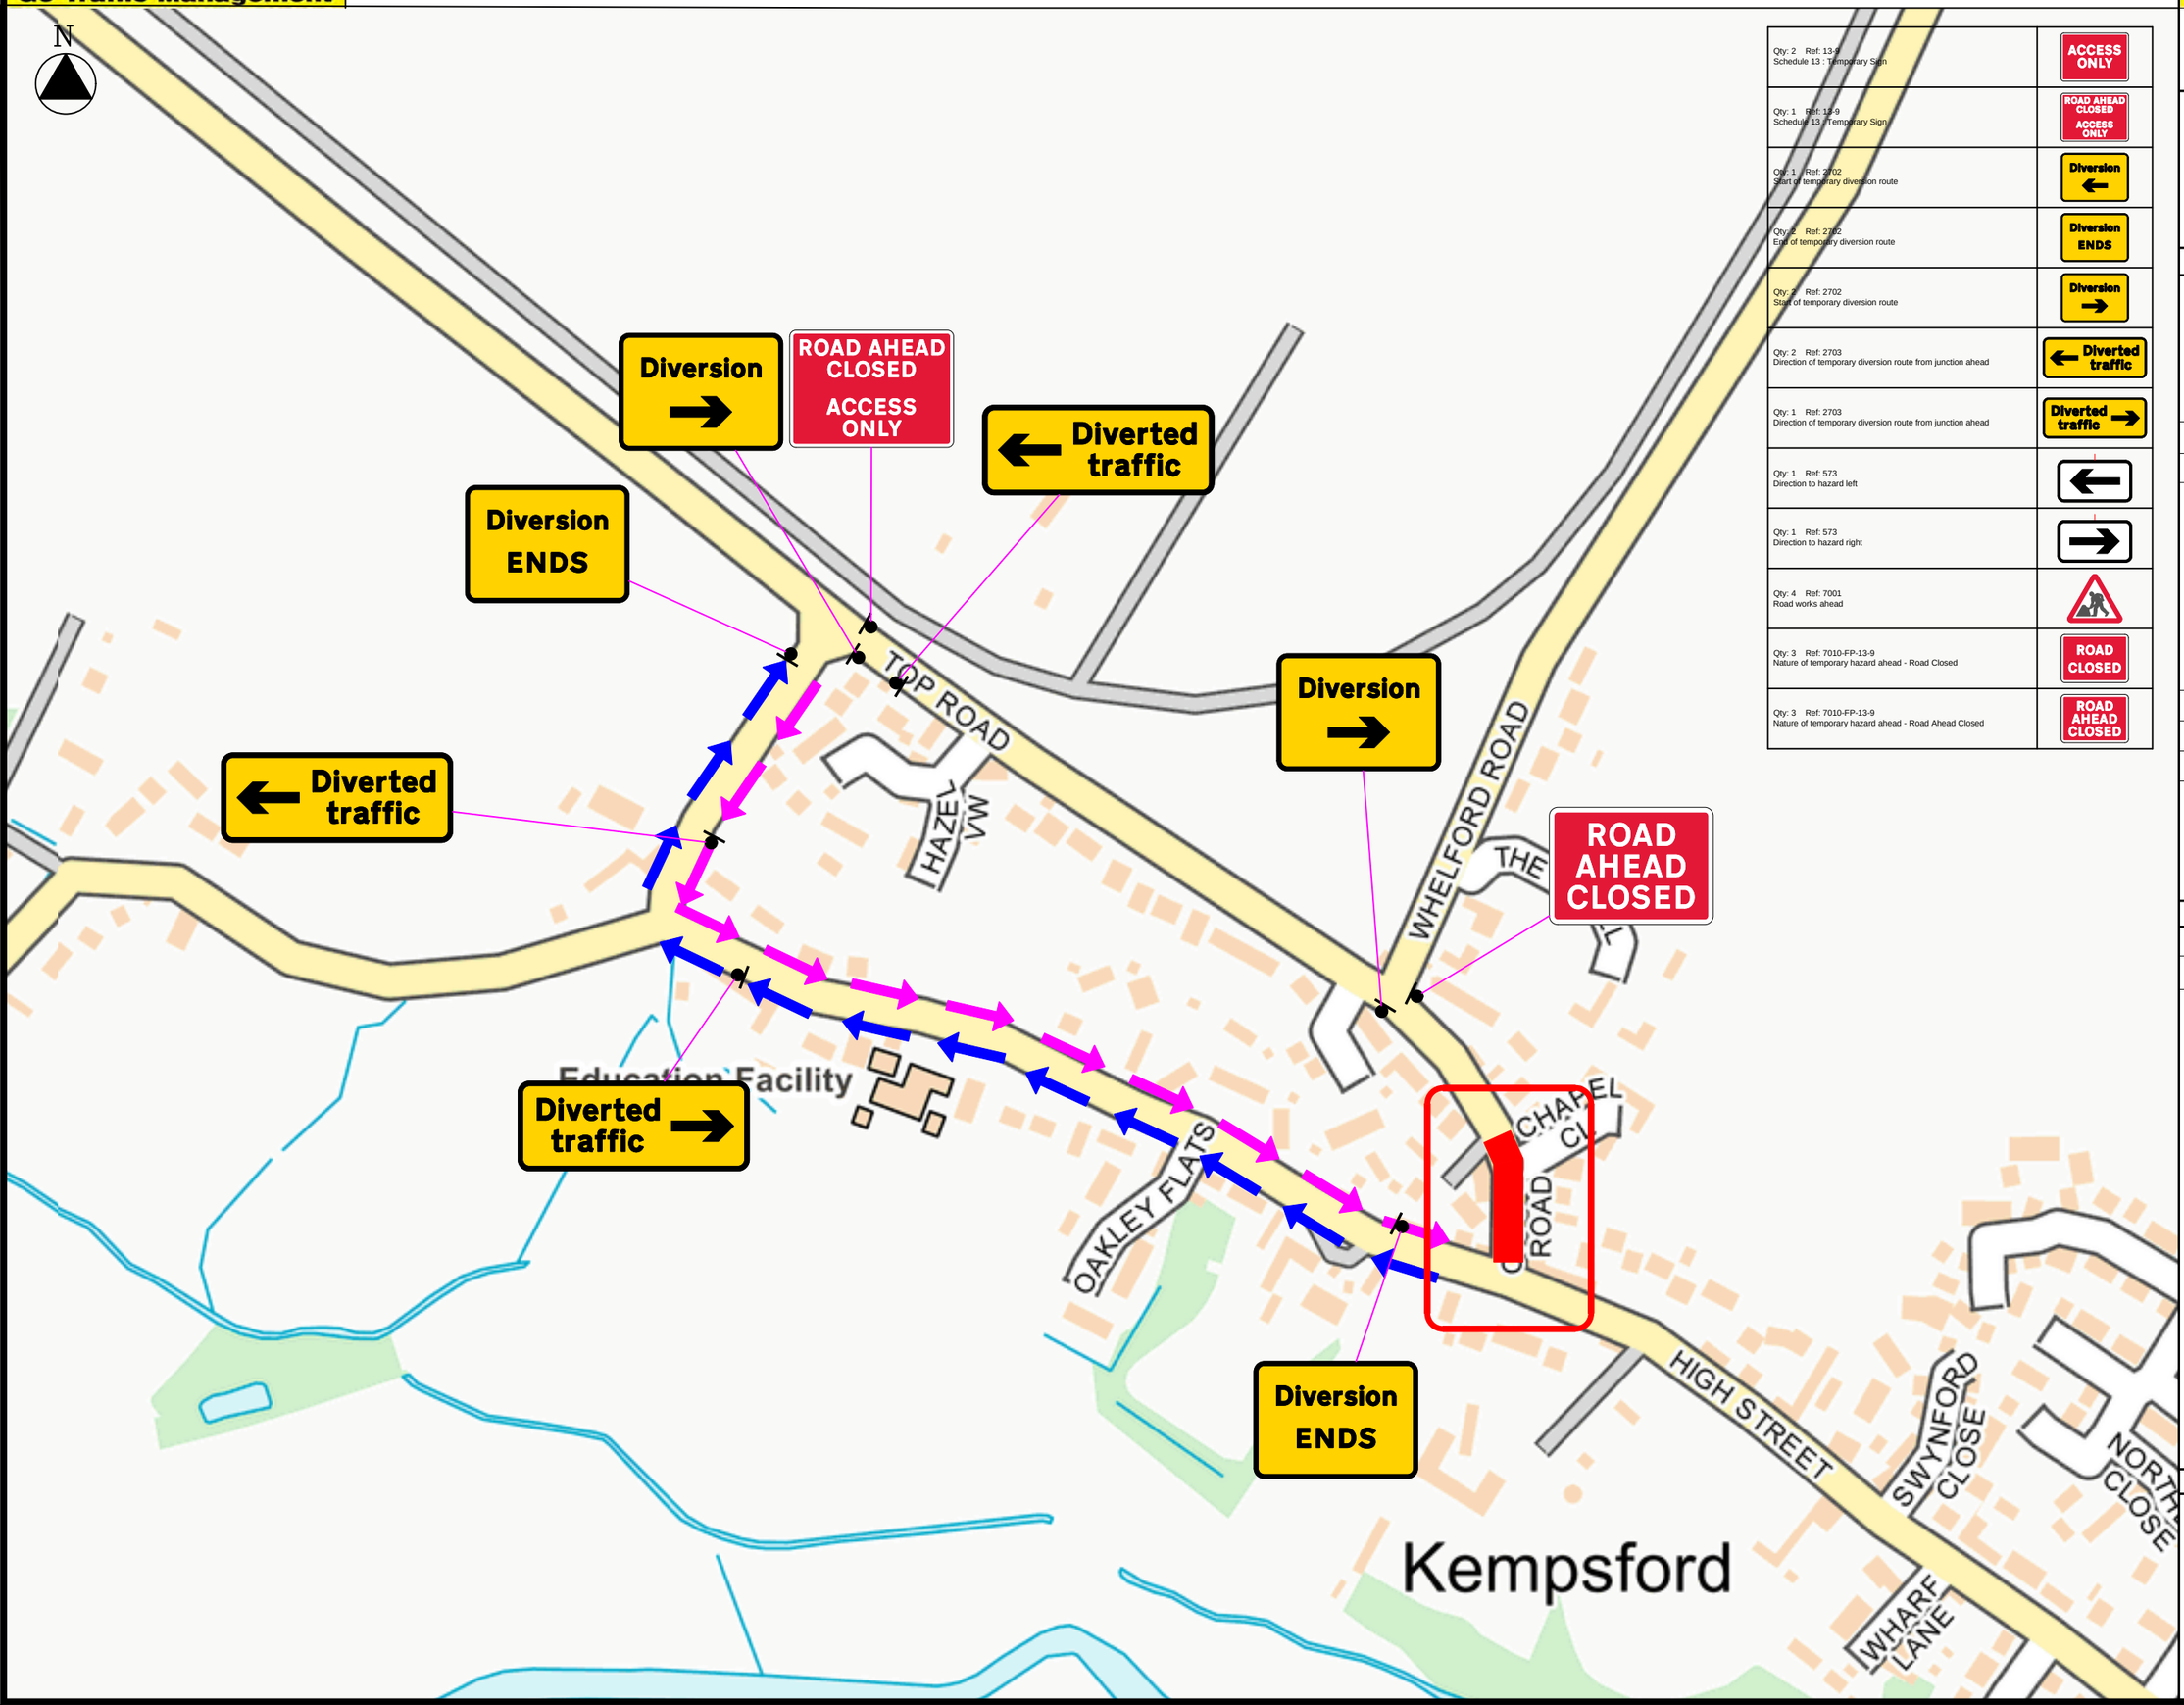

Qty: 2 Ref: 13-9 Schedule 13 : Temporary Sign	ACCESS ONLY
Qty: 1 Ref: 13-9 Schedule 13 (Temporary Sign	ROAD AHEAD CLOSED ACCESS ONLY
Qty: 1 Ref: 2702 Start of temporary diversion route	Diversion ←
Qty: 2 Ref: 2702 End of temporary diversion route	Diversion ENDS
Qty: 3 Ref: 2702 Start of temporary diversion route	Diversion →
Qty: 2 Ref: 2703 Direction of temporary diversion route from junction ahead	← Diverted traffic
Qty: 1 Ref: 2703 Direction of temporary diversion route from junction ahead	Diverted traffic →
Qty: 1 Ref: 573 Direction to hazard left	←
Qty: 1 Ref: 573 Direction to hazard right	→
Qty: 4 Ref: 7001 Road works ahead	
Qty: 3 Ref: 7010-FP-13-9 Nature of temporary hazard ahead - Road Closed	ROAD CLOSED
Qty: 3 Ref: 7010-FP-13-9 Nature of temporary hazard ahead - Road Ahead Closed	ROAD AHEAD CLOSED

GTM Go Traffic Management

Head Office: Go Traffic Management,
Chaddock Lane, Worsley, Manchester, M28 1XW

Tel: 0161 351 5370

www.gtm.co.uk

This drawing has been produced for a specific client & project identified below and is not intended for use by any other persons or for any other purpose. © Go Traffic Management

Risks

1. Design completed from information provided + google maps desktop risk assessment
2. Cone lamps must be used on all road with a speed limit of 40mph or more.

Notes

1. All signs as per Chapter 8. Distances between cones to be 9m maximum unless otherwise noted.
2. Distances between signs NOT to scale for purpose of clarity.
3. All sign placement subject to available safe working space.
4. The purpose of the Traffic Management Plan is for it to be used only as a guide and all traffic management equipment should be put out according to the "Safety at Street Works and Road Works – Code of Practice", i.e. Red Book & the "Traffic Signs Manual Chapter 8", i.e. Yellow Book.
5. Lane width past the works to be 3.5m maximum, 3.25m desirable minimum and 3.0m absolute minimum.
6. Stop & Go boards must be available and utilised in the event of permanent signal failure in accordance with Code of Practice.
7. Signs must be placed in accordance with TSM and the scheme RAMS pack.

DRAWING INFORMATION:

CLIENT:

TERRA SOLUTIONS LIMITED

DRAWING NUMBER: 1748804.0016

WORK ORDER NUMBER: N/A

DRAWING ADDRESS:

KEMSFORD, GL7 4NS

DESIGNED DATE: 10/04/2026

DESIGNED BY: Alex.Hunnable

APPROVED BY: Alex.Hunnable

DRAWING INFORMATION:

TRAFFIC MANAGEMENT TYPE:

ROAD CLOSURE

Note:

Access to be maintained throughout works

Note:

Vunerable Road User access to maintained throughout works

Note:

Marshall on site to maintain access

KEY:

- Sign
- Cones
- Temporary Traffic Light
- Temporary Pedestrian Signal
- Stop + Go Boards
- Ped Barriers
- Ped Diversion
- Parking Bay Suspension
- Ped Ramp
- Road Closure
- Diversion Route
- Access Only
- Working Space
- Work Area
- Safety Zone

1748804 - KEMSFORD, GL7 4NS

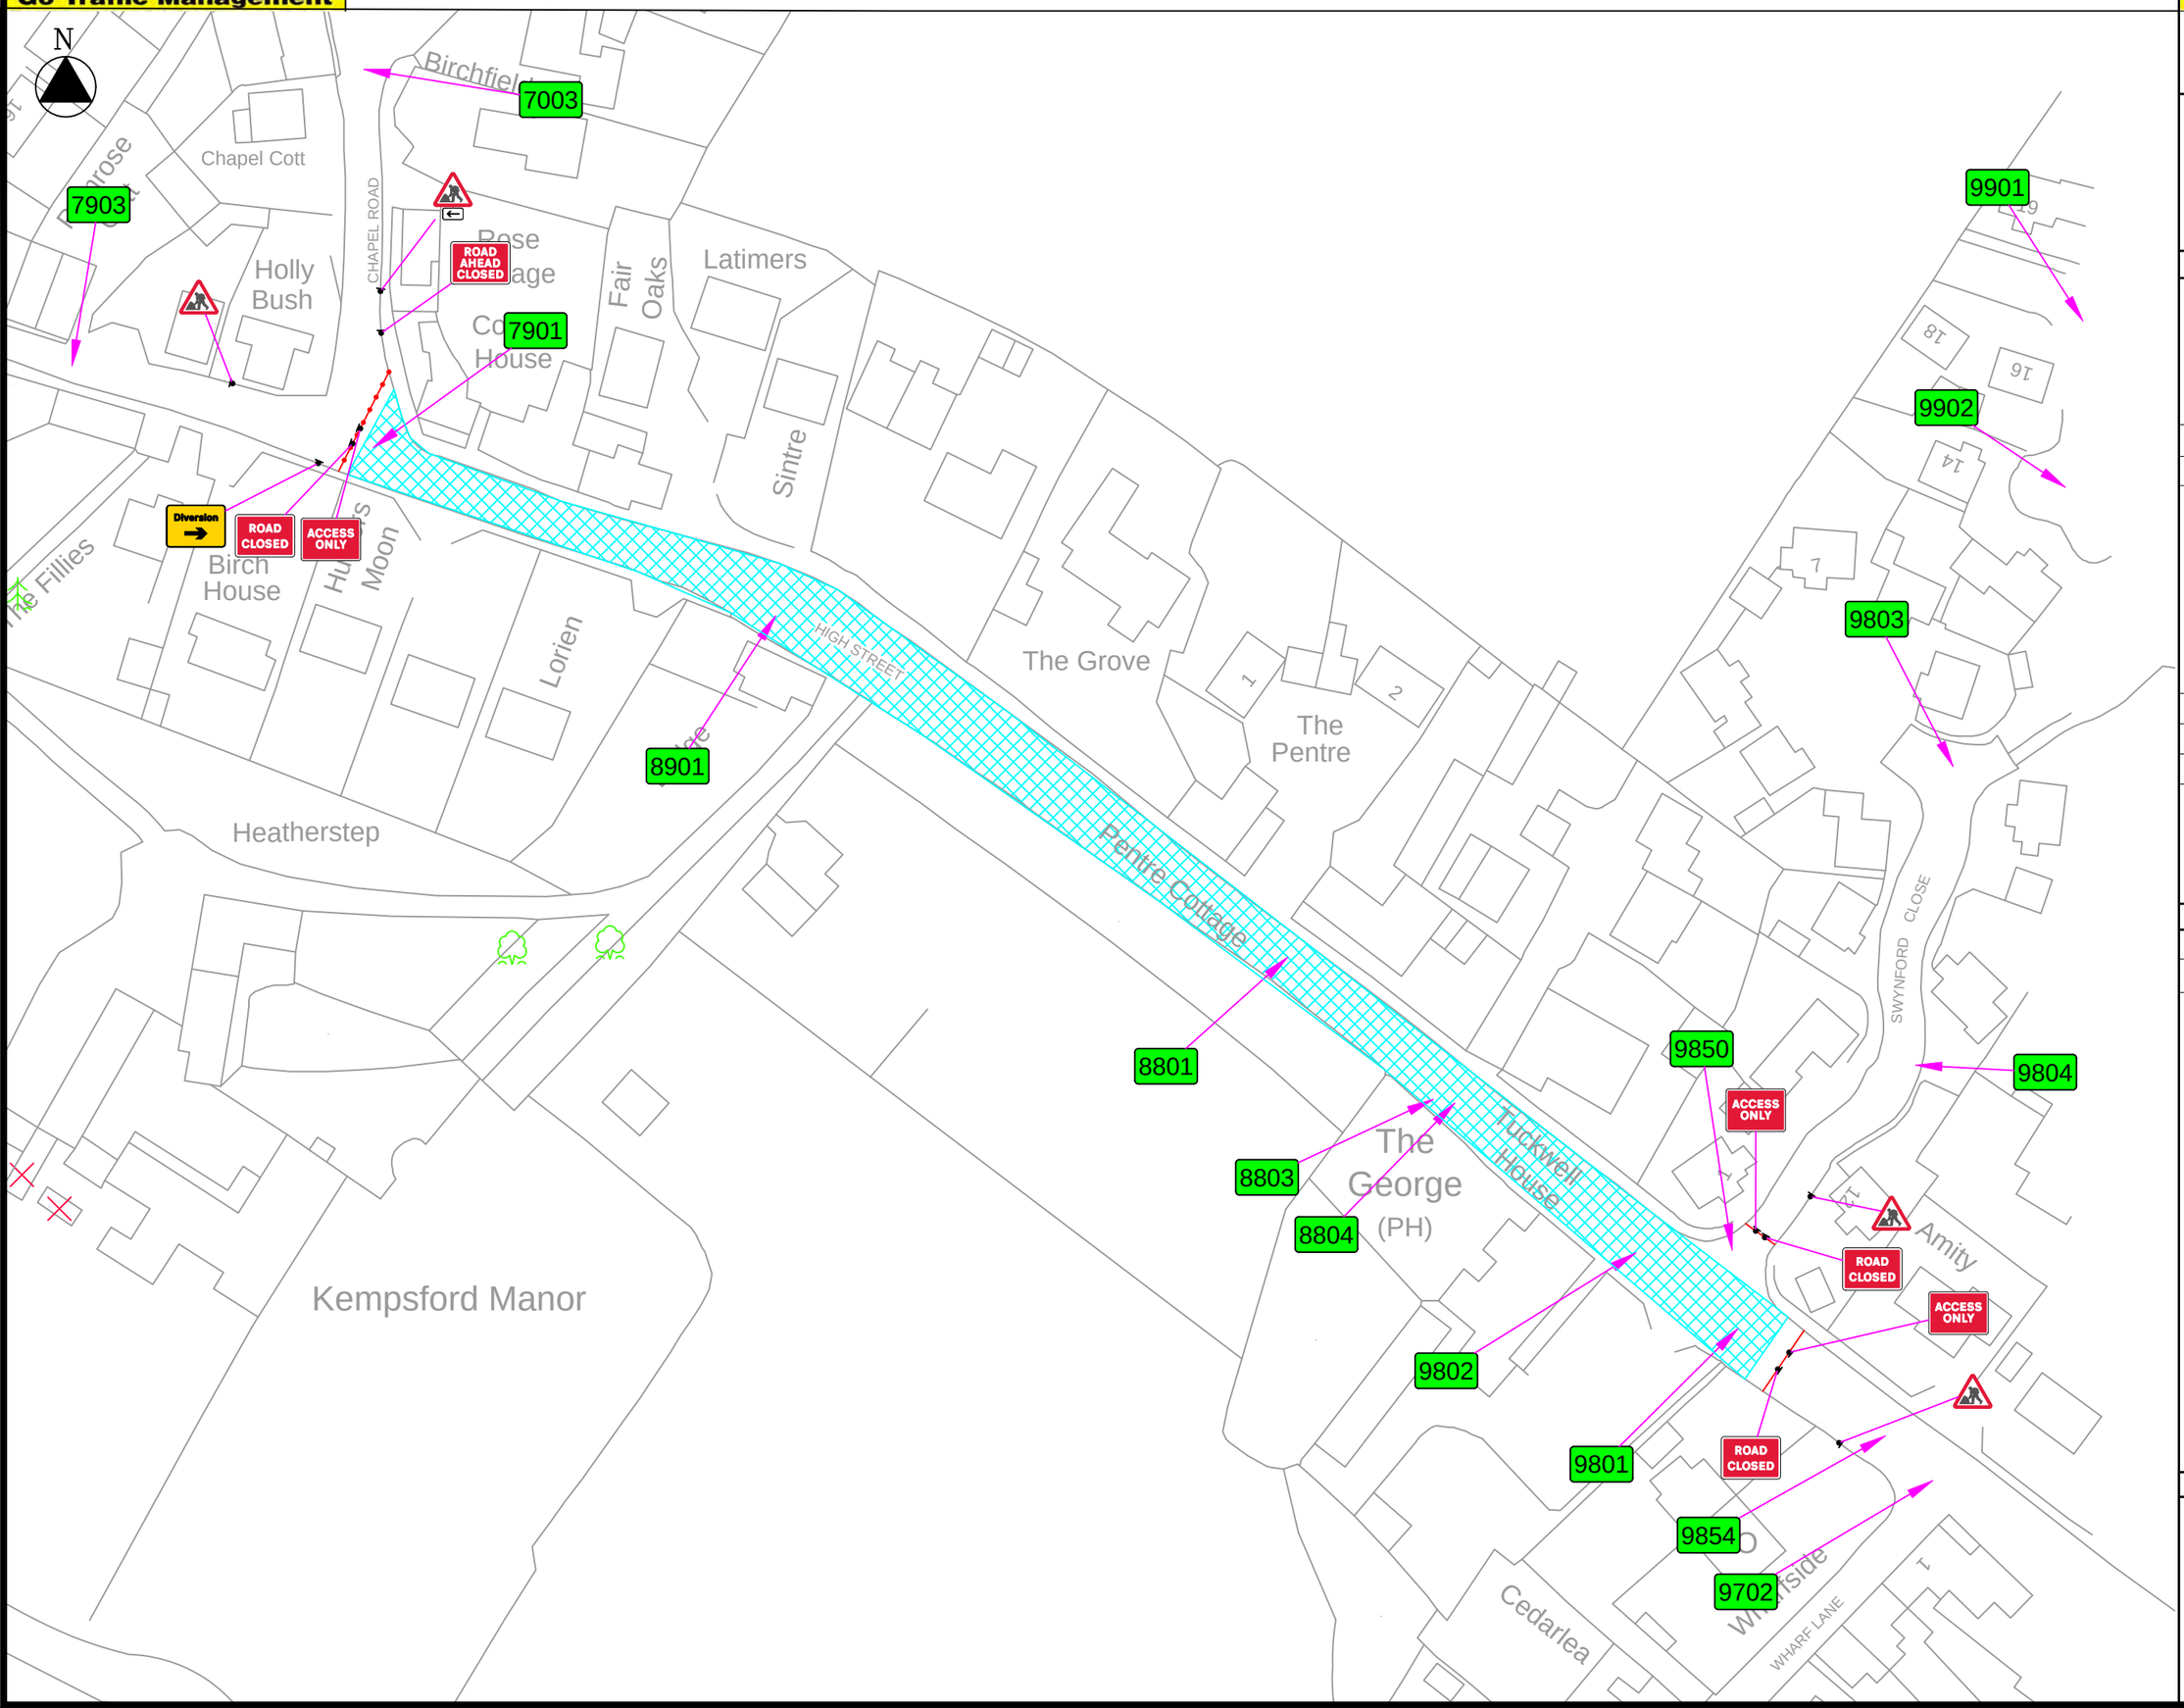

Head Office: Go Traffic Management,
Chaddock Lane, Worsley, Manchester, M28 1XW

Tel: 0161 351 5370

www.gtm.co.uk

This drawing has been produced for a specific client & project identified below and is not intended for use by any other persons or for any other purpose.
© Go Traffic Management

Risks

1. Design completed from information provided + google maps desktop risk assessment
2. Cone lamps must be used on all road with a speed limit of 40mph or more.

Notes

1. All signs as per Chapter 8. Distances between cones to be 9m maximum unless otherwise noted.
2. Distances between signs NOT to scale for purpose of clarity.
3. All sign placement subject to available safe working space.
4. The purpose of the Traffic Management Plan is for it to be used only as a guide and all traffic management equipment should be put out according to the "Safety at Street Works and Road Works – Code of Practice", i.e. Red Book & the "Traffic Signs Manual Chapter 8", i.e. Yellow Book.
5. Lane width post the works to be 3.5m maximum, 3.25m desirable minimum and 3.0m absolute minimum.
6. Stop & Go boards must be available and utilised in the event of permanent signal failure in accordance with Code of Practice.
7. Signs must be placed in accordance with TSM and the scheme RAMS pack.

DRAWING INFORMATION:

CLIENT: TERRA SOLUTIONS LIMITED

DRAWING NUMBER: 1748804.0017

WORK ORDER NUMBER: N/A

DRAWING ADDRESS:

KEMSFORD, GL7 4NS

DESIGNED DATE: 10/04/2026

DESIGNED BY: Alex.Hunnable

APPROVED BY: Alex.Hunnable

DRAWING INFORMATION:

TRAFFIC MANAGEMENT TYPE:

ROAD CLOSURE

Note:

Access to be maintained throughout works

Note:

Vunerable Road User access to maintained throughout works

Note:

Marshall on site to maintain access

KEY:

- Sign
- Cones
- Temporary Traffic Light
- Temporary Pedestrian Signal
- Stop + Go Boards
- Ped Barriers
- Ped Diversion
- Parking Bay Suspension
- Ped Ramp
- Road Closure
- Diversion Route
- Access Only
- Working Space
- Work Area
- Safety Zone

1748804 - KEMSFORD, GL7 4NS

N

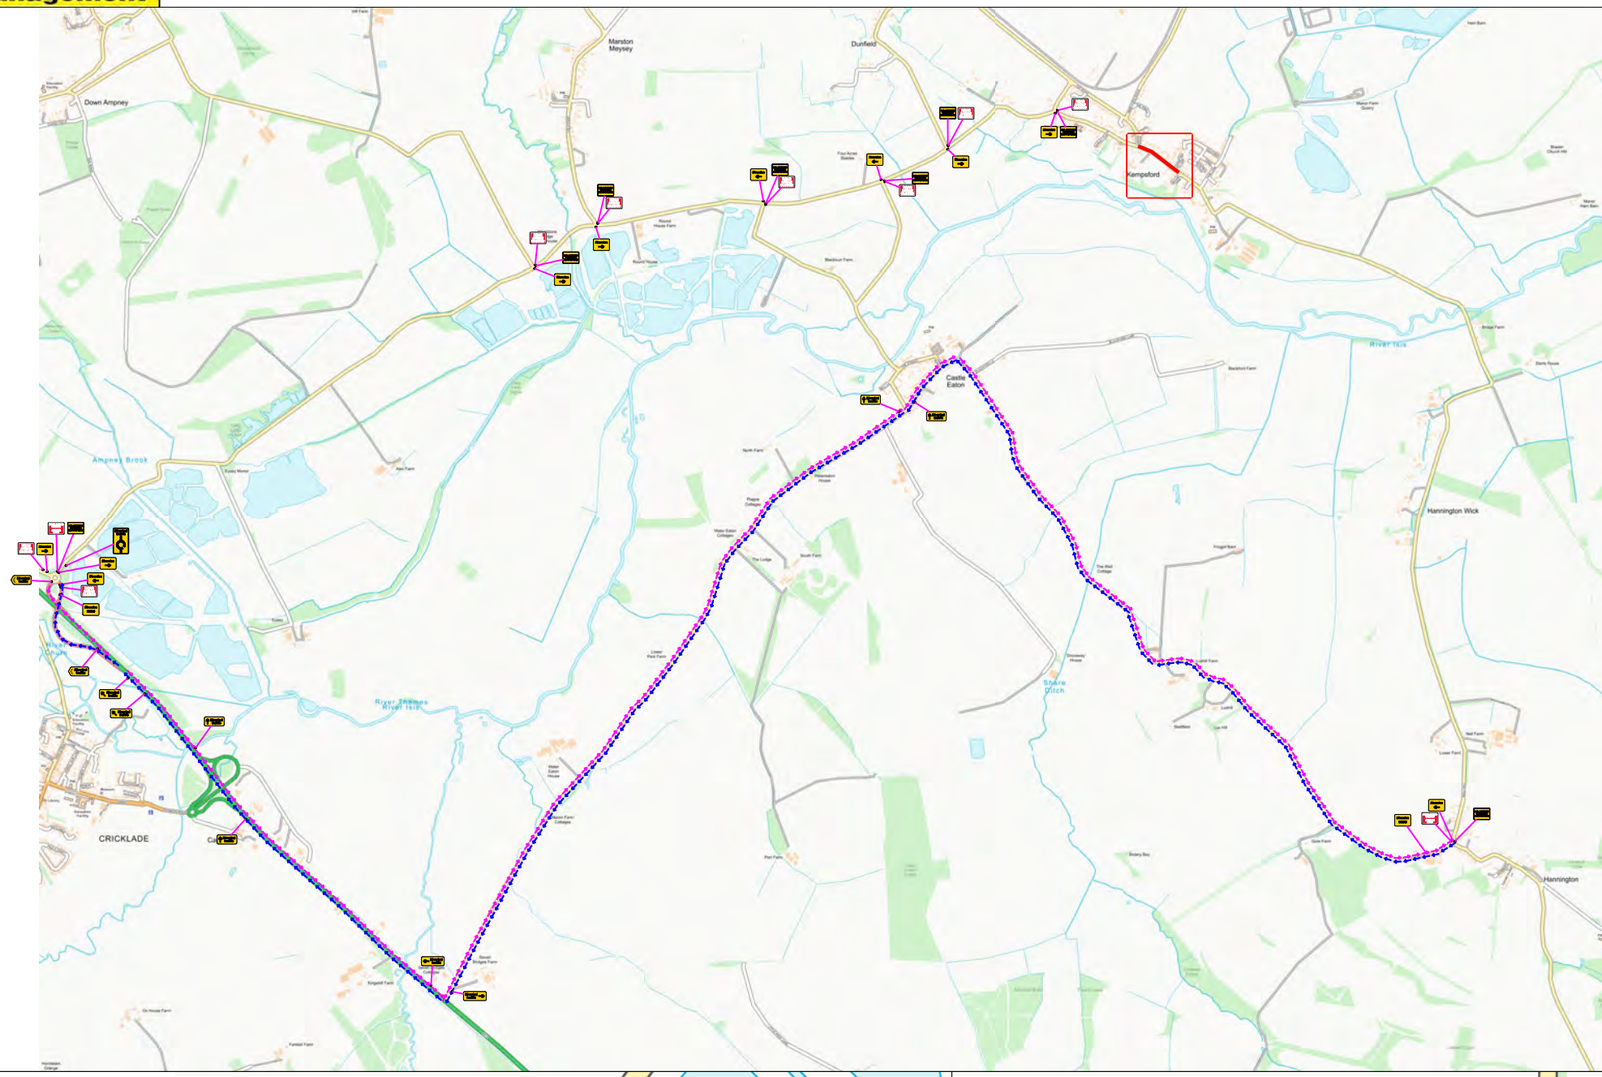

Qty: 8 Ref: 13-9 Schedule 13 : Temporary Sign	NO ACCESS THROUGH KEMPSFORD
Qty: 2 Ref: 13-9 Schedule 13 : Temporary Sign	ROAD AHEAD CLOSED ACCESS ONLY
Qty: 3 Ref: 13-9 Schedule 13 : Temporary Sign	ACCESS ONLY
Qty: 2 Ref: 2702 End of temporary diversion route	Diversion ENDS
Qty: 7 Ref: 2702 Start of temporary diversion route	Diversion →
Qty: 4 Ref: 2702 Start of temporary diversion route	Diversion ←
Qty: 2 Ref: 2703 Direction of temporary diversion route from junction ahead	Diverted traffic ↖
Qty: 4 Ref: 2703 Direction of temporary diversion route from junction ahead	Diverted traffic ↑
Qty: 1 Ref: 2703 Direction of temporary diversion route from junction ahead	Diverted traffic →
Qty: 1 Ref: 2703 Direction of temporary diversion route from junction ahead	← Diverted traffic
Qty: 2 Ref: 2704 Direction of temporary diversion route	Diverted traffic
Qty: 1 Ref: 2706 Roundabout ahead leading to temporary diversion route	Diverted traffic
Qty: 1 Ref: 573 Direction to hazard left	←
Qty: 4 Ref: 7001 Road works ahead	
Qty: 9 Ref: 7010-FP-13-9 Nature of temporary hazard ahead - Road Ahead Closed	ROAD AHEAD CLOSED
Qty: 3 Ref: 7010-FP-13-9 Nature of temporary hazard ahead - Road Closed	ROAD CLOSED

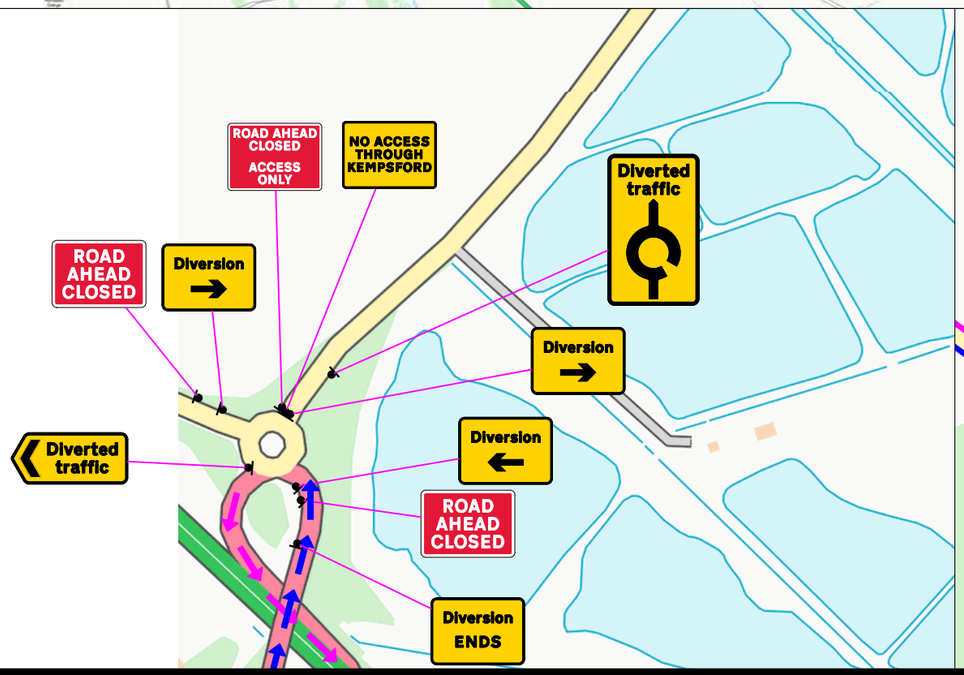

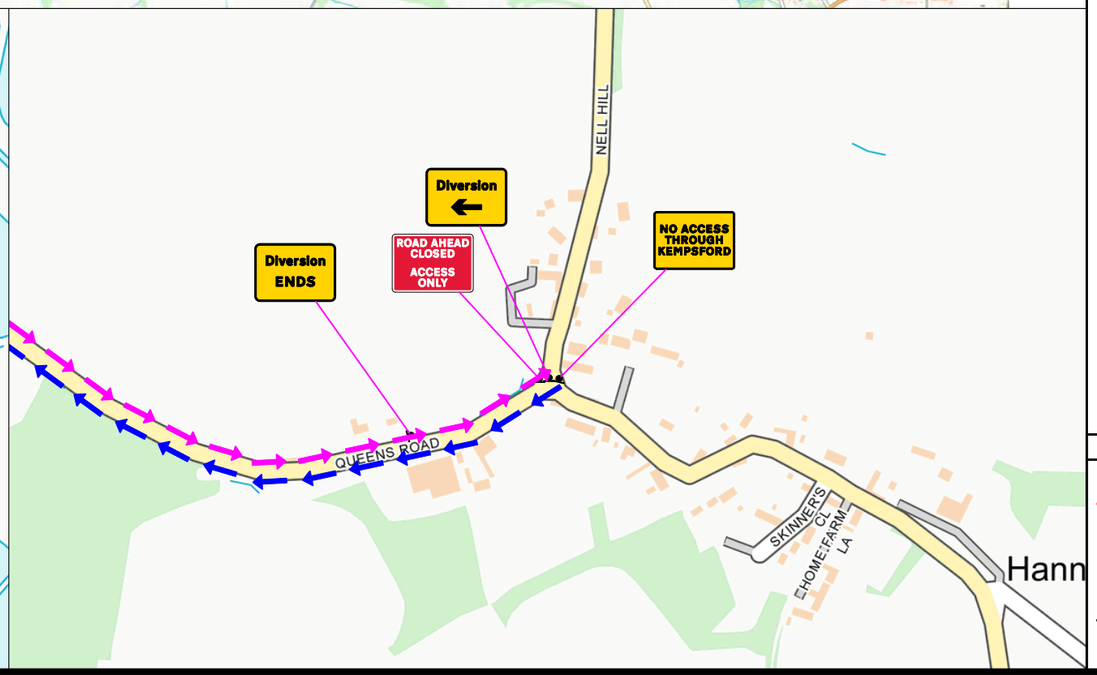

Head Office: Go Traffic Management,
Chaddock Lane, Worsley, Manchester, M28 1XW

Tel: 0161 351 5370

www.gtm.co.uk

This drawing has been produced for a specific client & project identified below and is not intended for use by any other persons or for any other purpose. © Go Traffic Management

Risks

1. Design completed from information provided + google maps desktop risk assessment
2. Cone lamps must be used on all road with a speed limit of 40mph or more.

Notes

1. All signs as per Chapter 8. Distances between cones to be 9m maximum unless otherwise noted.
2. Distances between signs NOT to scale for purpose of clarity.
3. All sign placement subject to available safe working space.
4. The purpose of the Traffic Management Plan is for it to be used only as a guide and all traffic management equipment should be put out according to the "Safety at Street Works and Road Works – Code of Practice", i.e. Red Book A' the "Traffic Signs Manual Chapter 8", i.e. Yellow Book.
5. Lane width post the works to be 3.5m maximum, 3.25m desirable minimum and 3.0m absolute minimum.
6. Stop & Go boards must be available and utilised in the event of permanent signal failure in accordance with Code of Practice.
7. Signs must be placed in accordance with TSM and the scheme RAMS pack.

DRAWING INFORMATION:

CLIENT:

TERRA SOLUTIONS LIMITED

DRAWING NUMBER: 1748804.0018

WORK ORDER NUMBER: N/A

DRAWING ADDRESS:

KEMSFORD, GL7 4NS

DESIGNED DATE: 10/04/2026

DESIGNED BY: Alex.Hunnable

APPROVED BY: Alex.Hunnable

DRAWING INFORMATION:

TRAFFIC MANAGEMENT TYPE:

ROAD CLOSURE

Note:

Access to be maintained throughout works

Note:

Vunerable Road User access to maintained throughout works

Note:

Marshall on site to maintain access

KEY:

- Sign
- Cones
- Temporary Traffic Light
- Temporary Pedestrian Signal
- Stop + Go Boards
- Ped Barriers
- Ped Diversion
- Parking Bay Suspension
- Ped Ramp
- Road Closure
- Diversion Route
- Access Only
- Working Space
- Work Area
- Safety Zone